

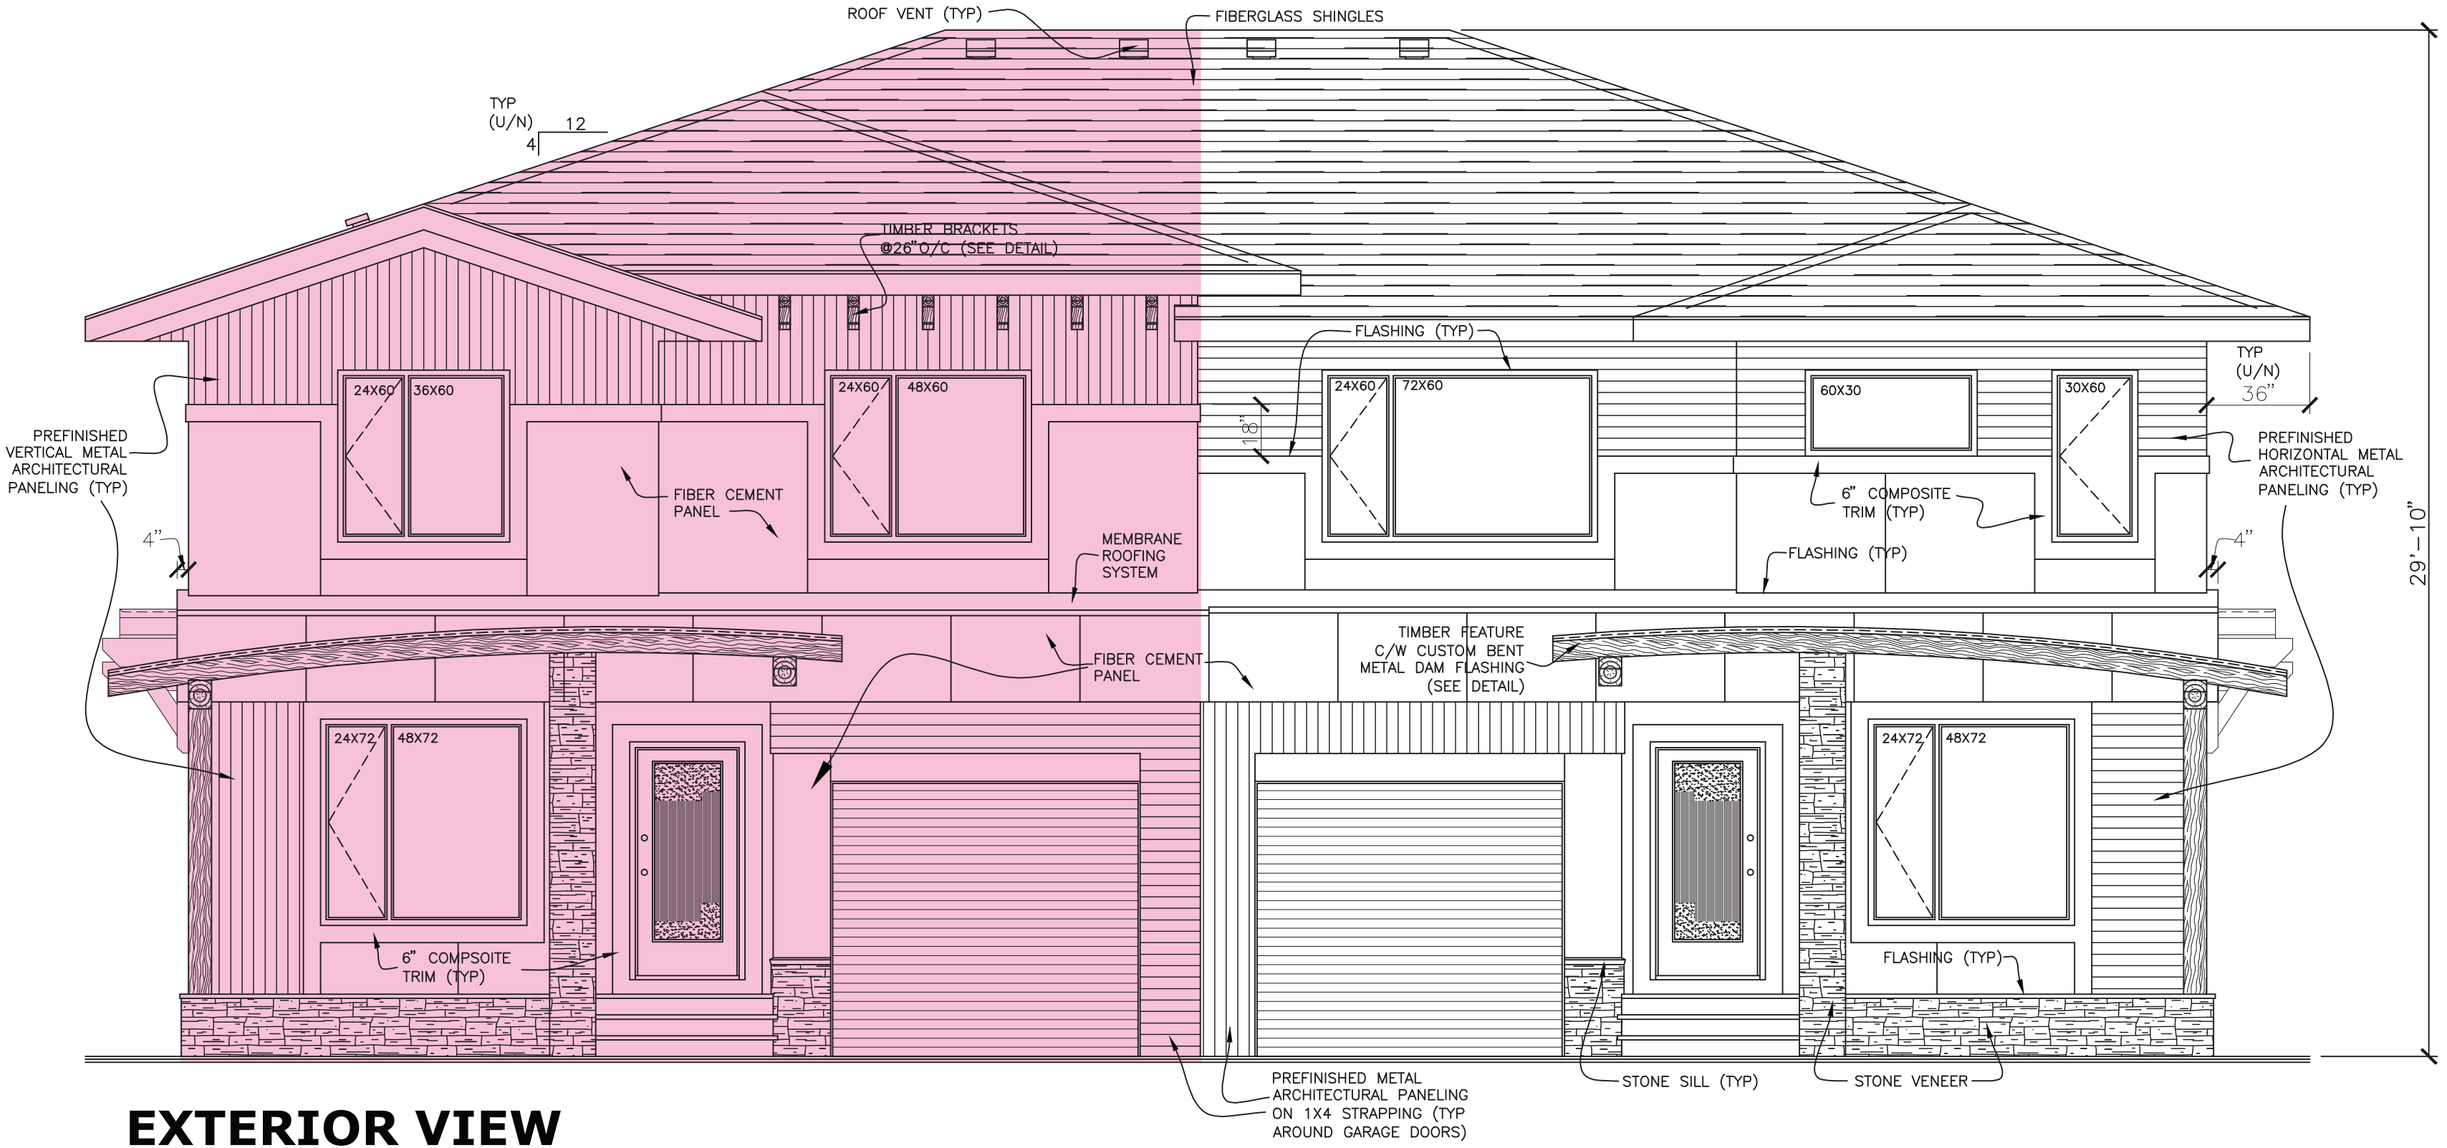


EXTERIOR VIEW

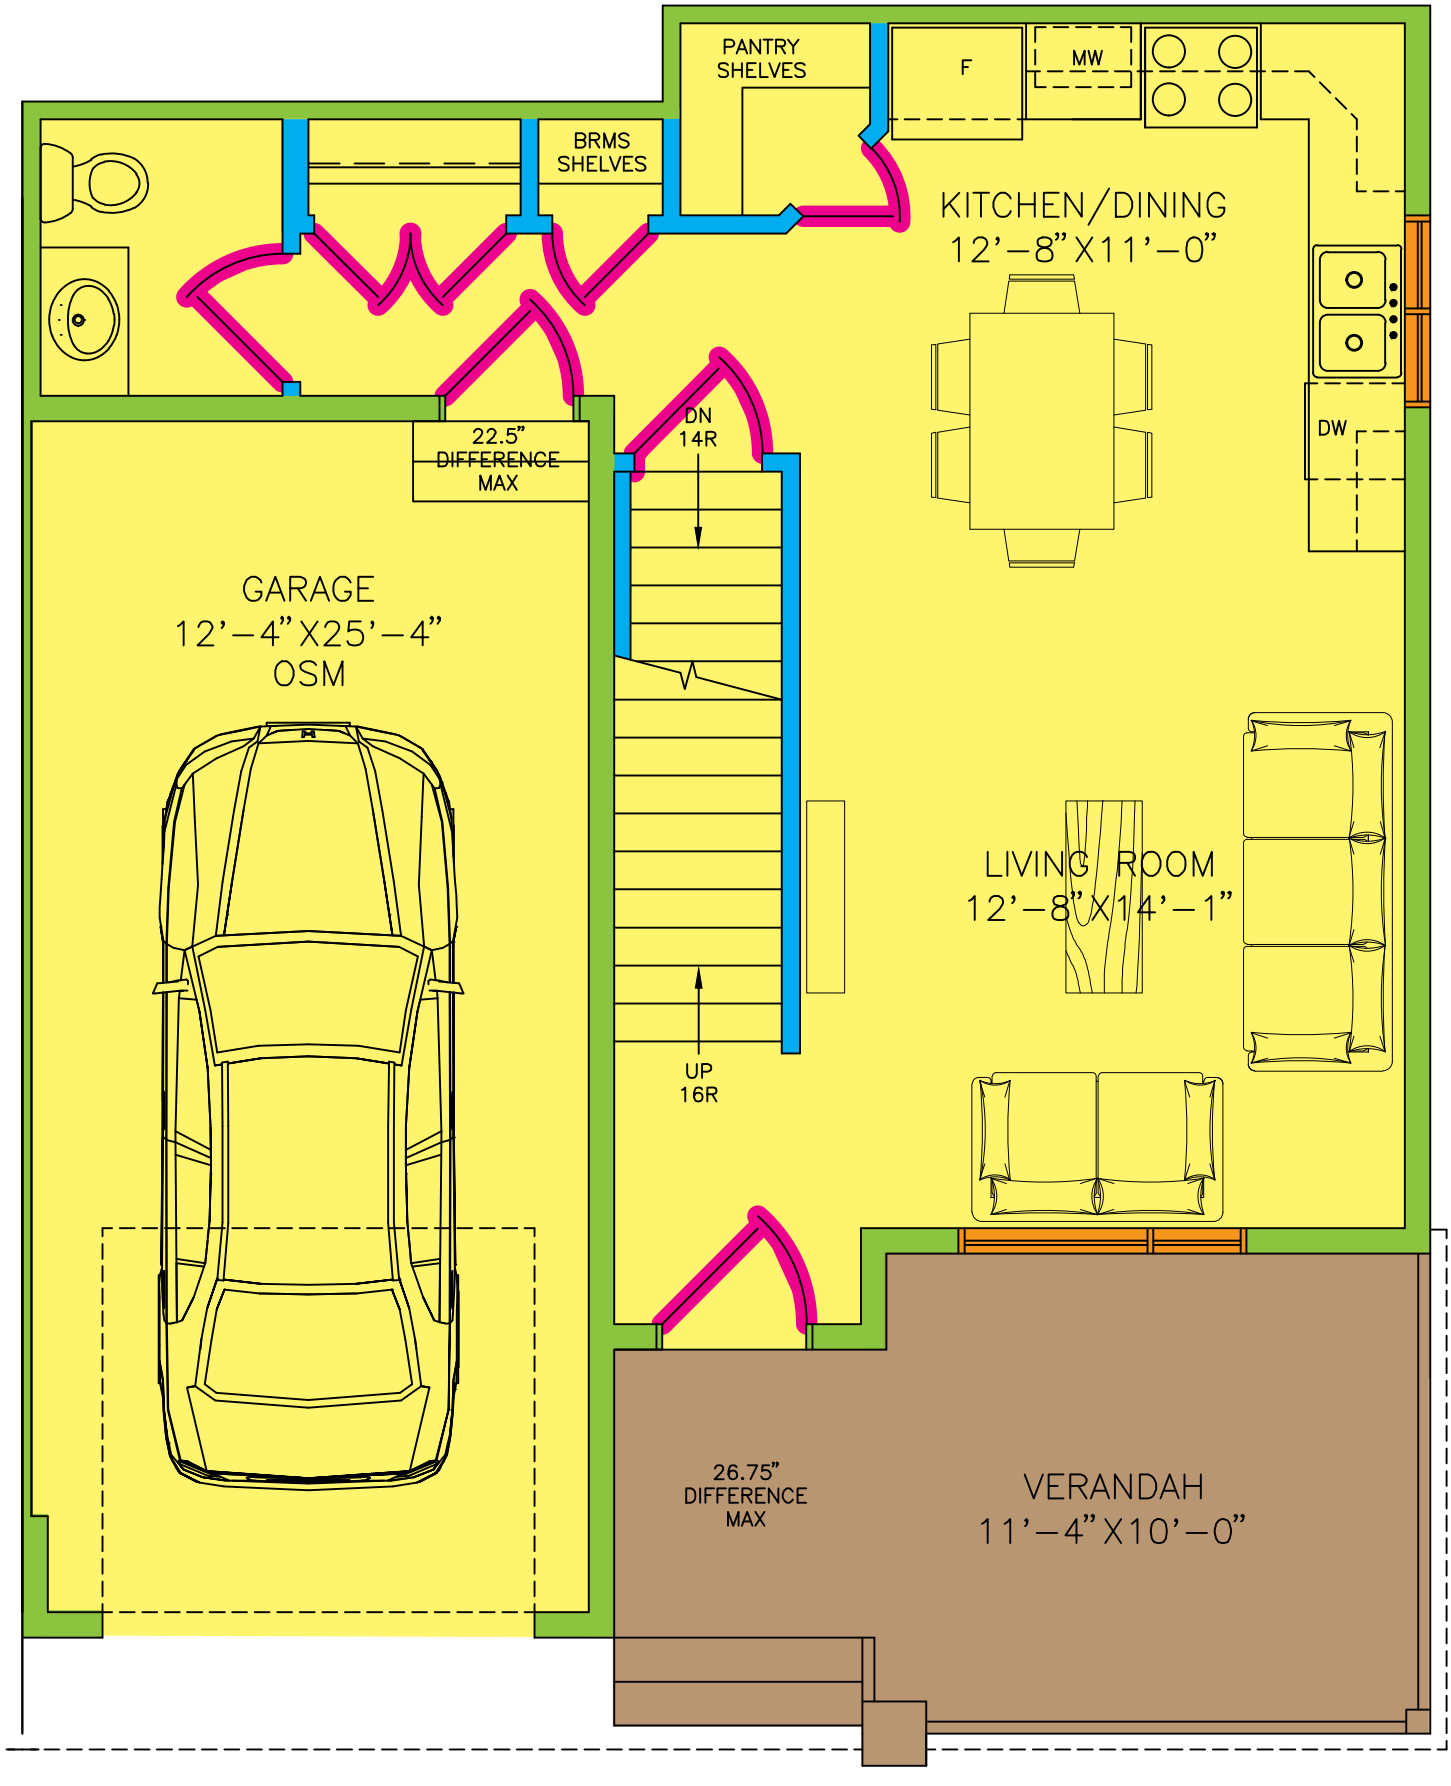


MAIN FLOOR PLAN

534 SF

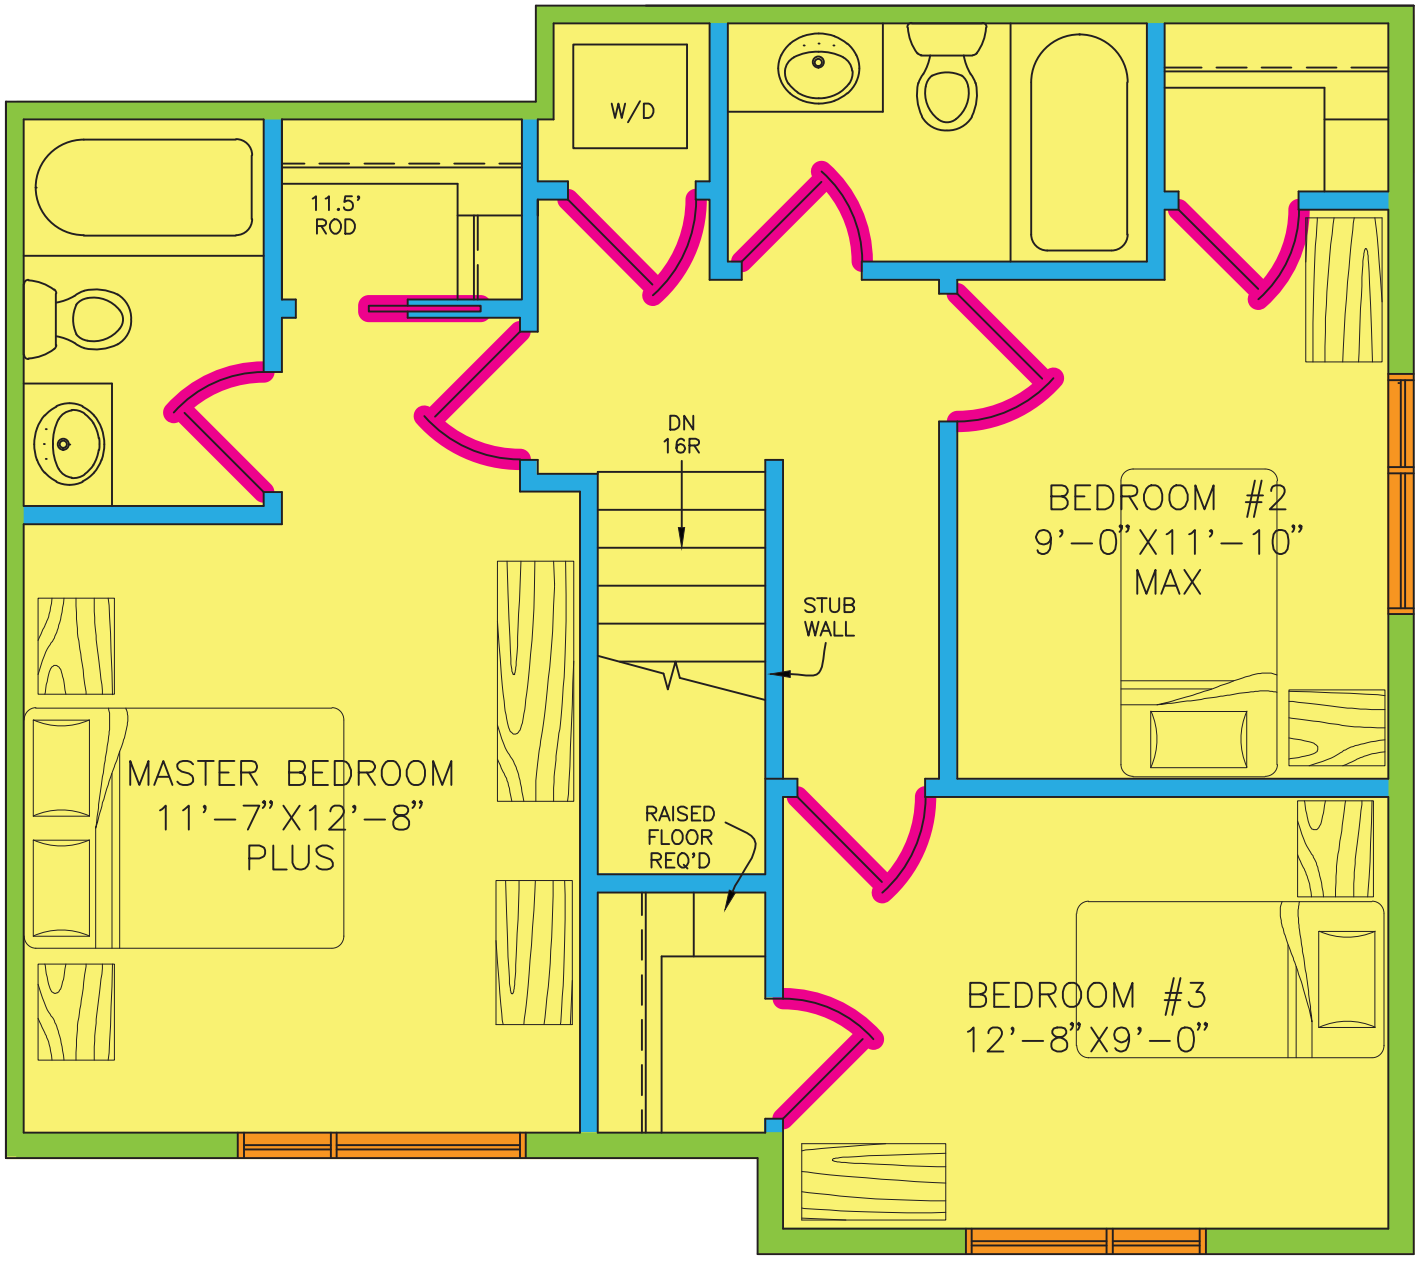

SECOND FLOOR PLAN 705 SF

BASEMENT

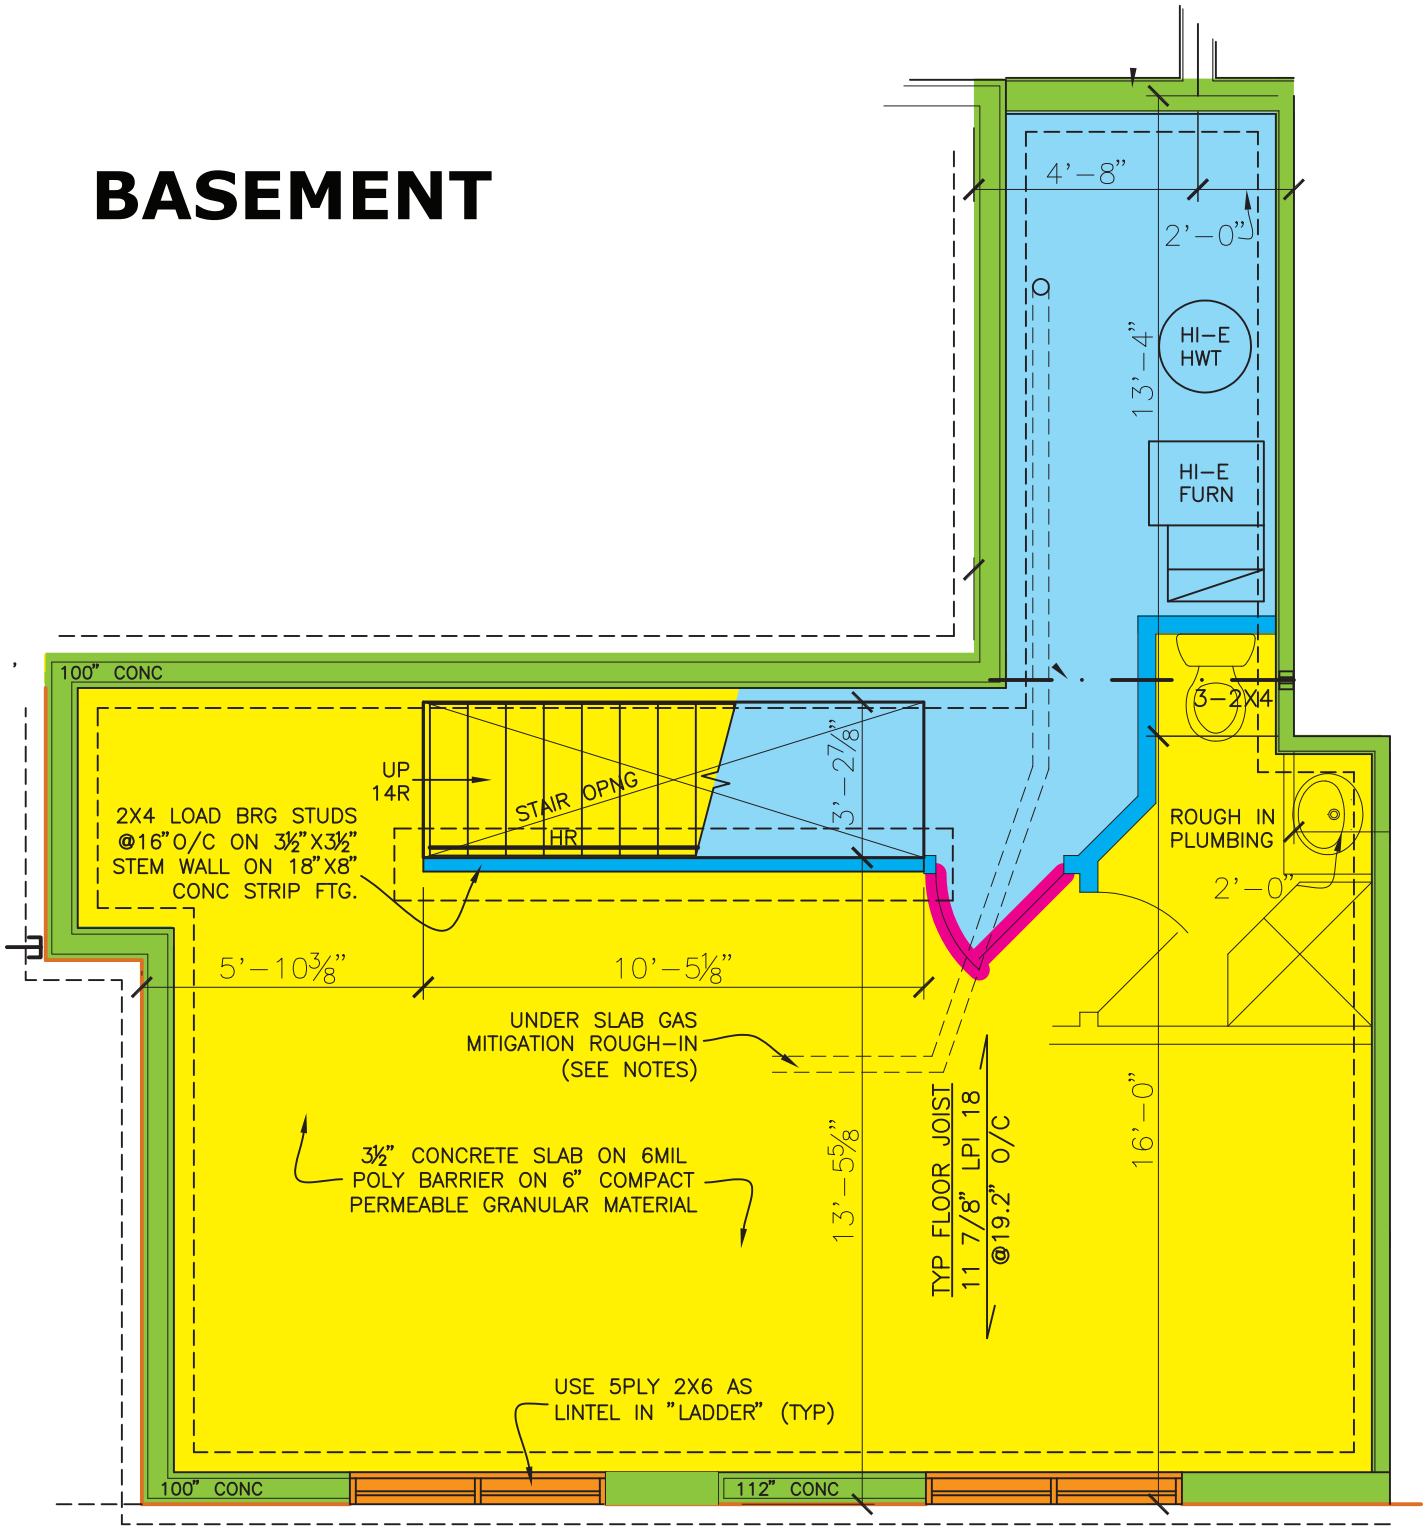
4'-8"
2'-0"
HI-E HWT
13'-4"
HI-E FURN
100" CONC
3-2X4
UP 14R
STAIR OPNG
HR
3'-2 7/8"
2X4 LOAD BRG STUDS @16" O/C ON 3½"X3½" STEM WALL ON 18"X8" CONC STRIP FTG.
ROUGH IN PLUMBING
2'-0"
5'-10 3/8"
10'-5 1/8"
UNDER SLAB GAS MITIGATION ROUGH-IN (SEE NOTES)
3½" CONCRETE SLAB ON 6MIL POLY BARRIER ON 6" COMPACT PERMEABLE GRANULAR MATERIAL
13'-5 5/8"
TYP FLOOR JOIST 11 7/8" LPI 18 @19.2" O/C
16'-0"
USE 5PLY 2X6 AS LINTEL IN "LADDER" (TYP)
100" CONC
112" CONC