

EXTERIOR VIEW

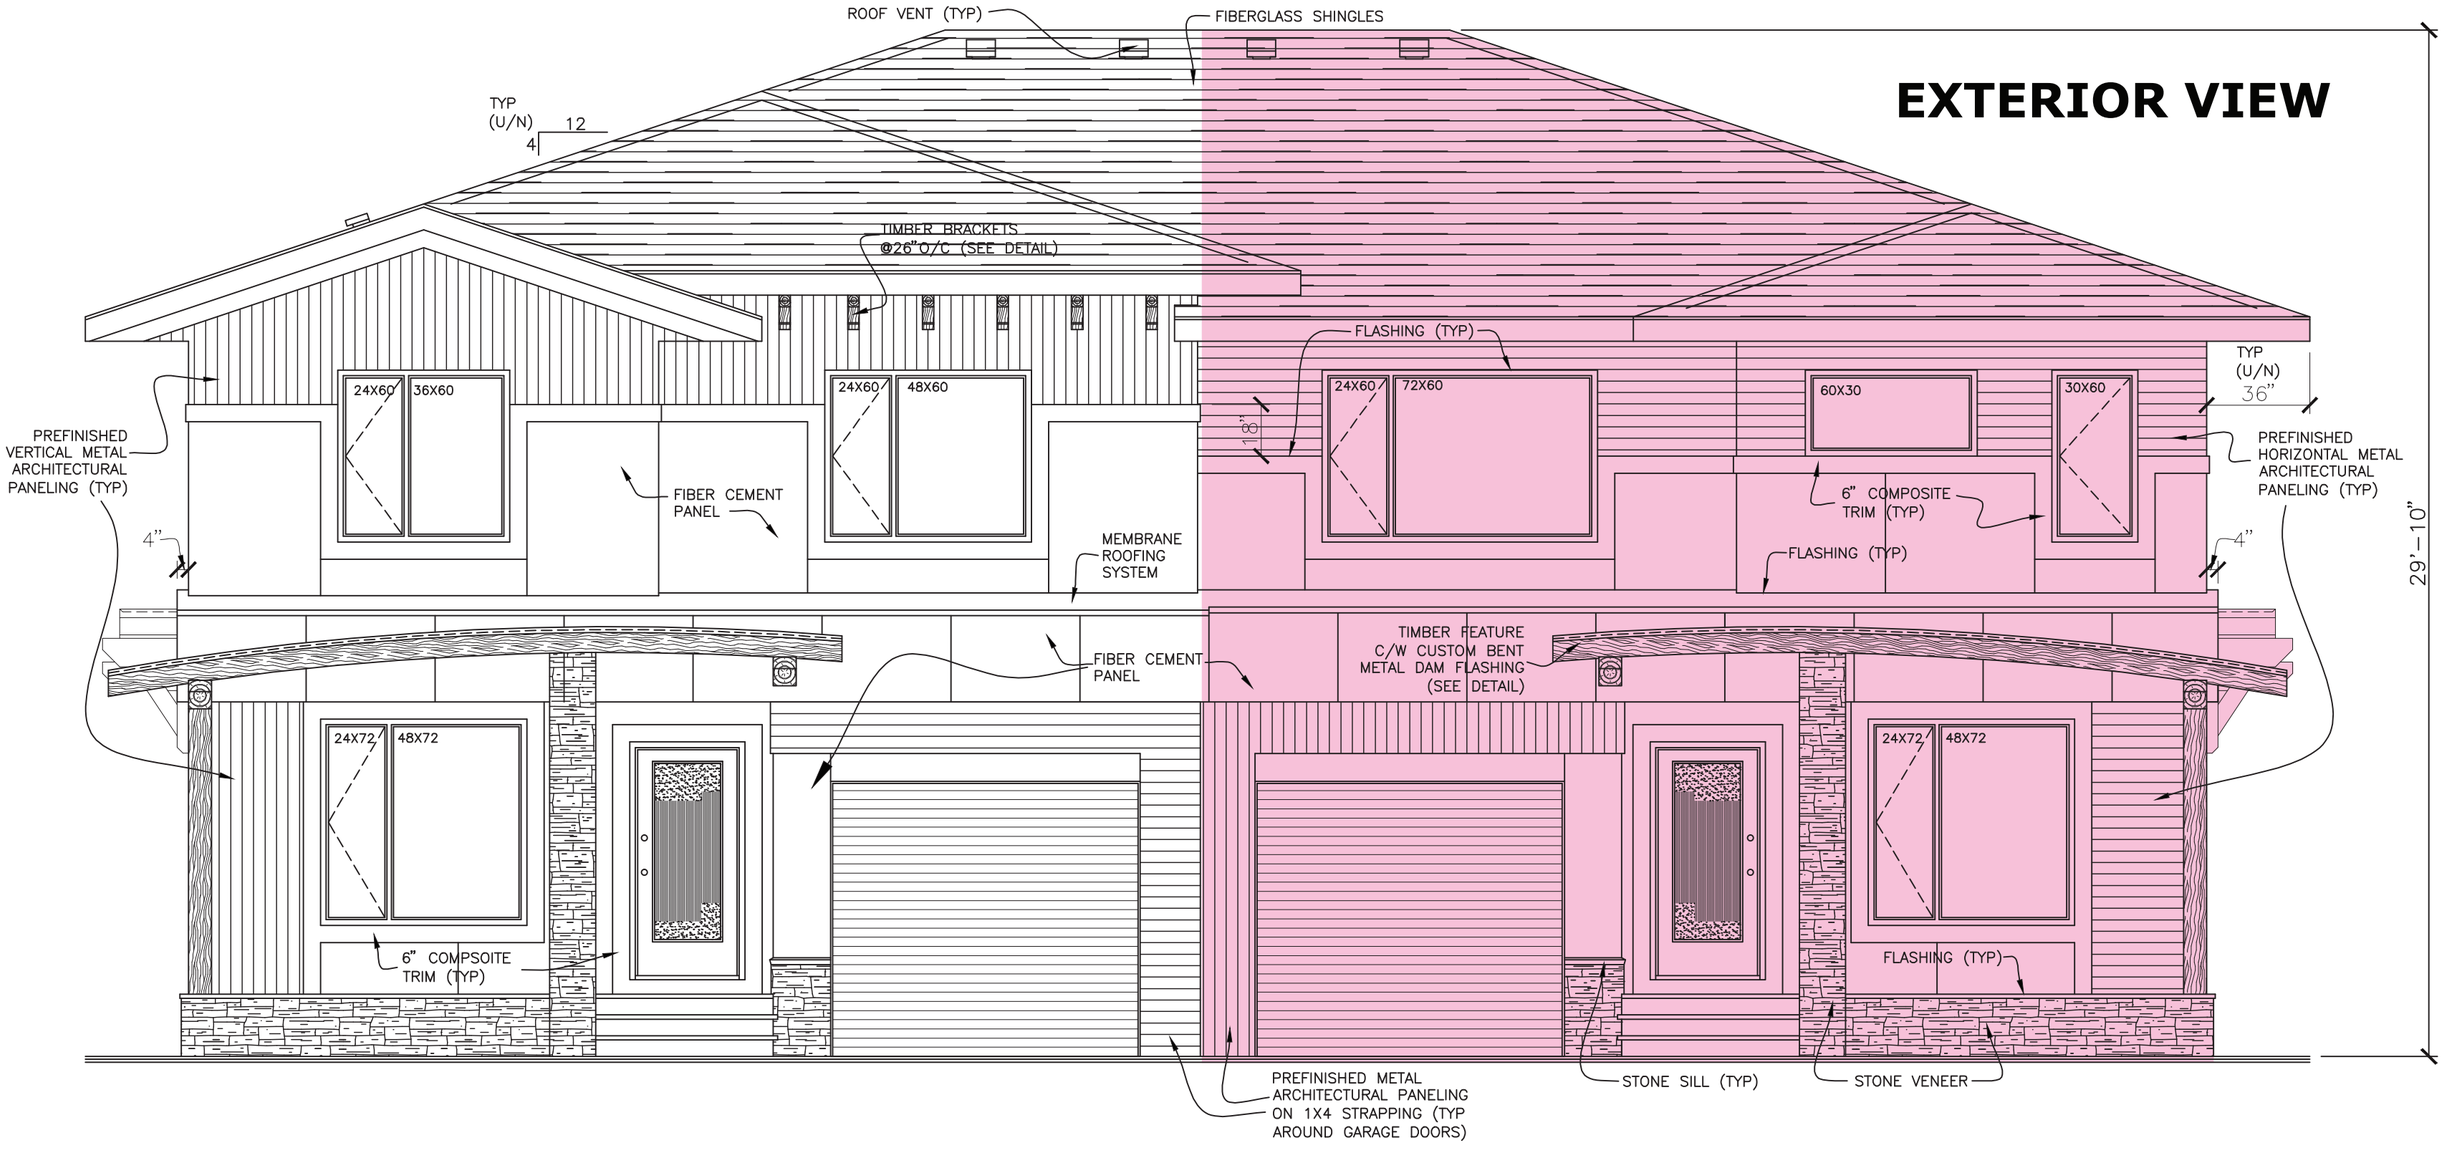

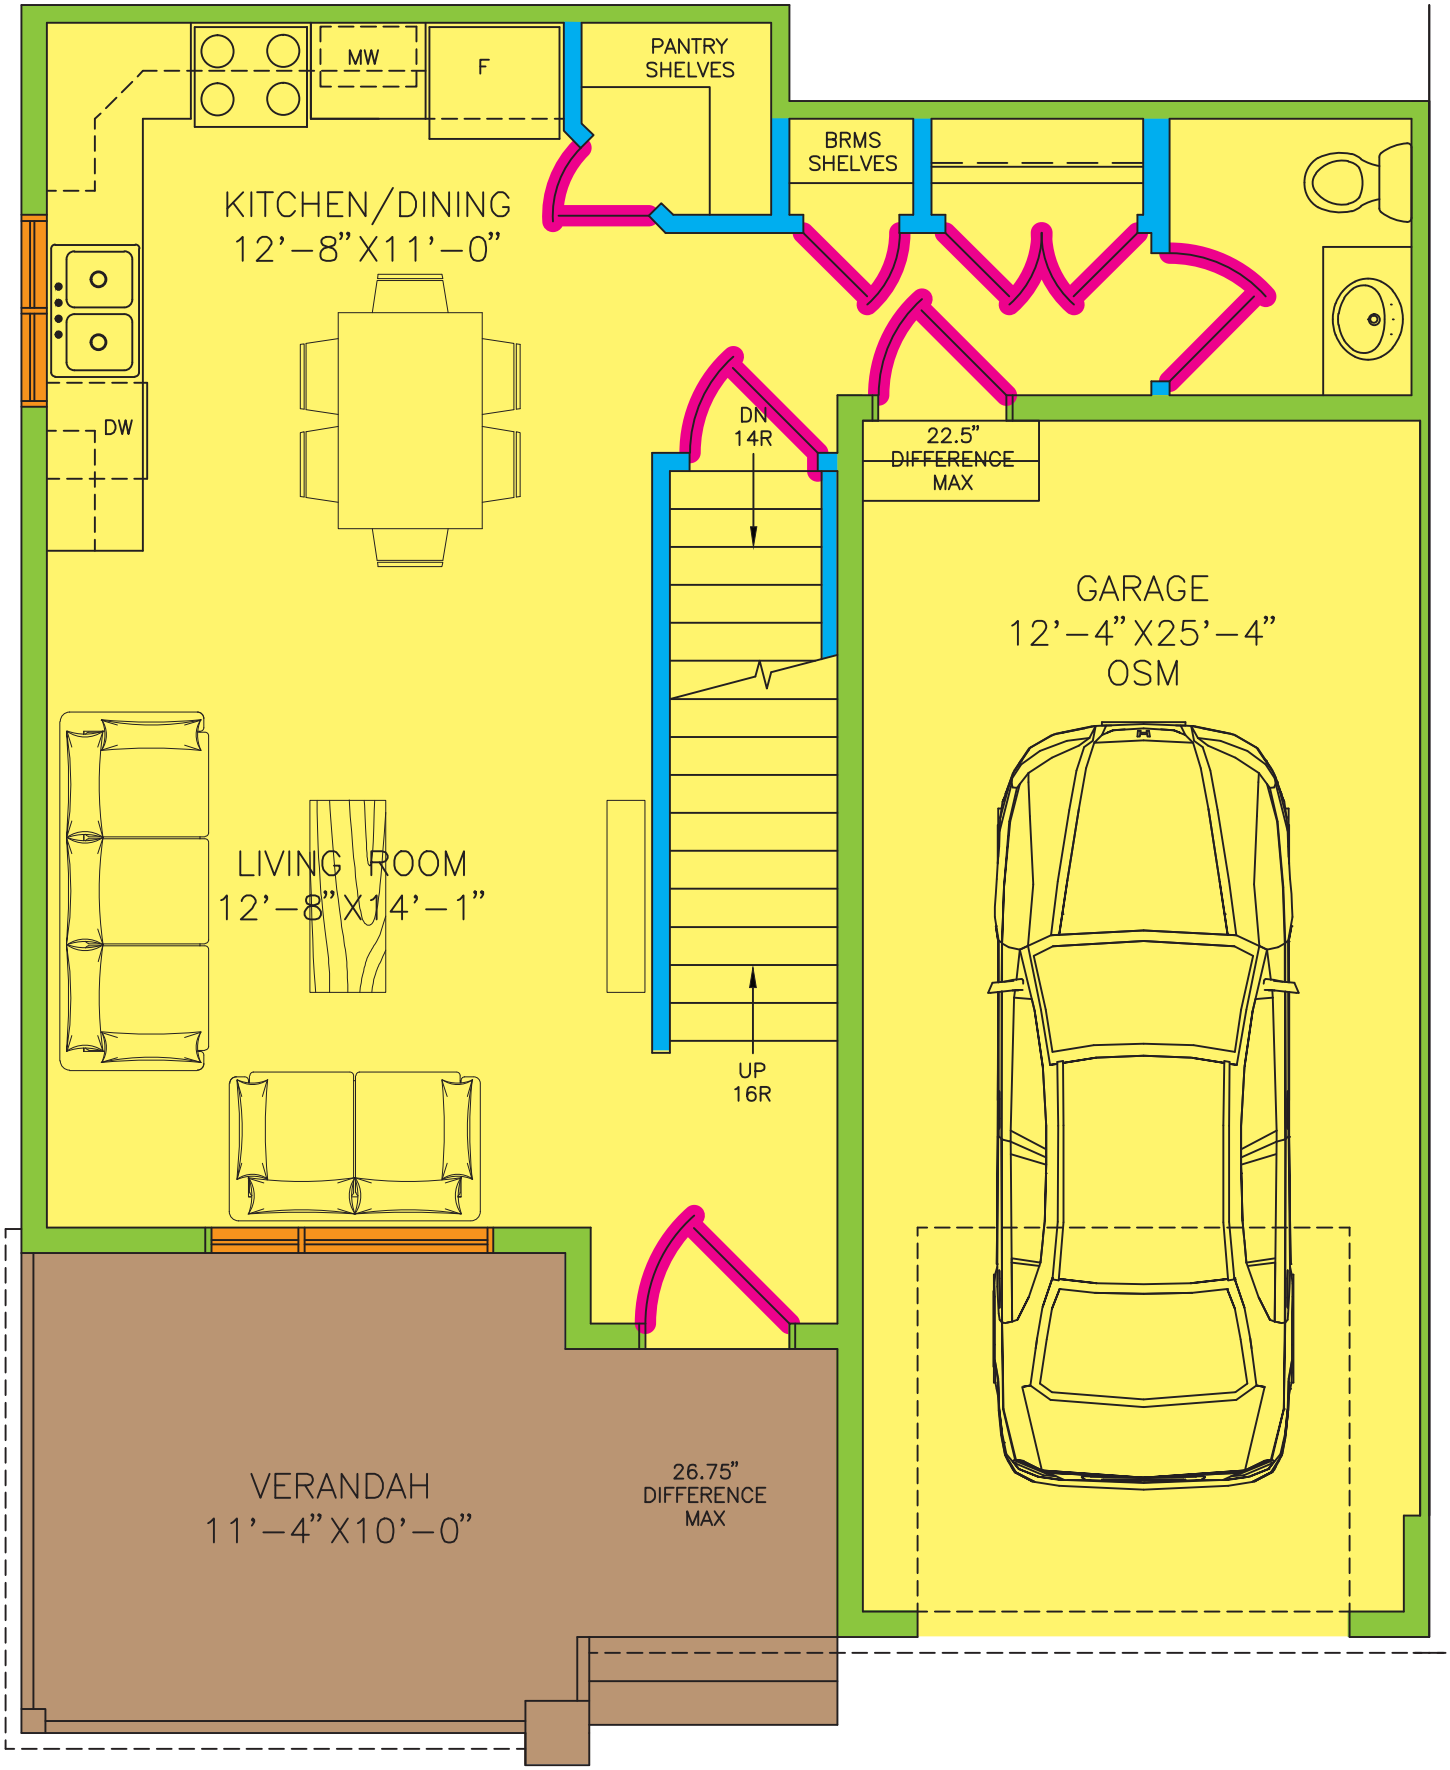



MAIN FLOOR PLAN

534 SF

SECOND FLOOR PLAN

697SF

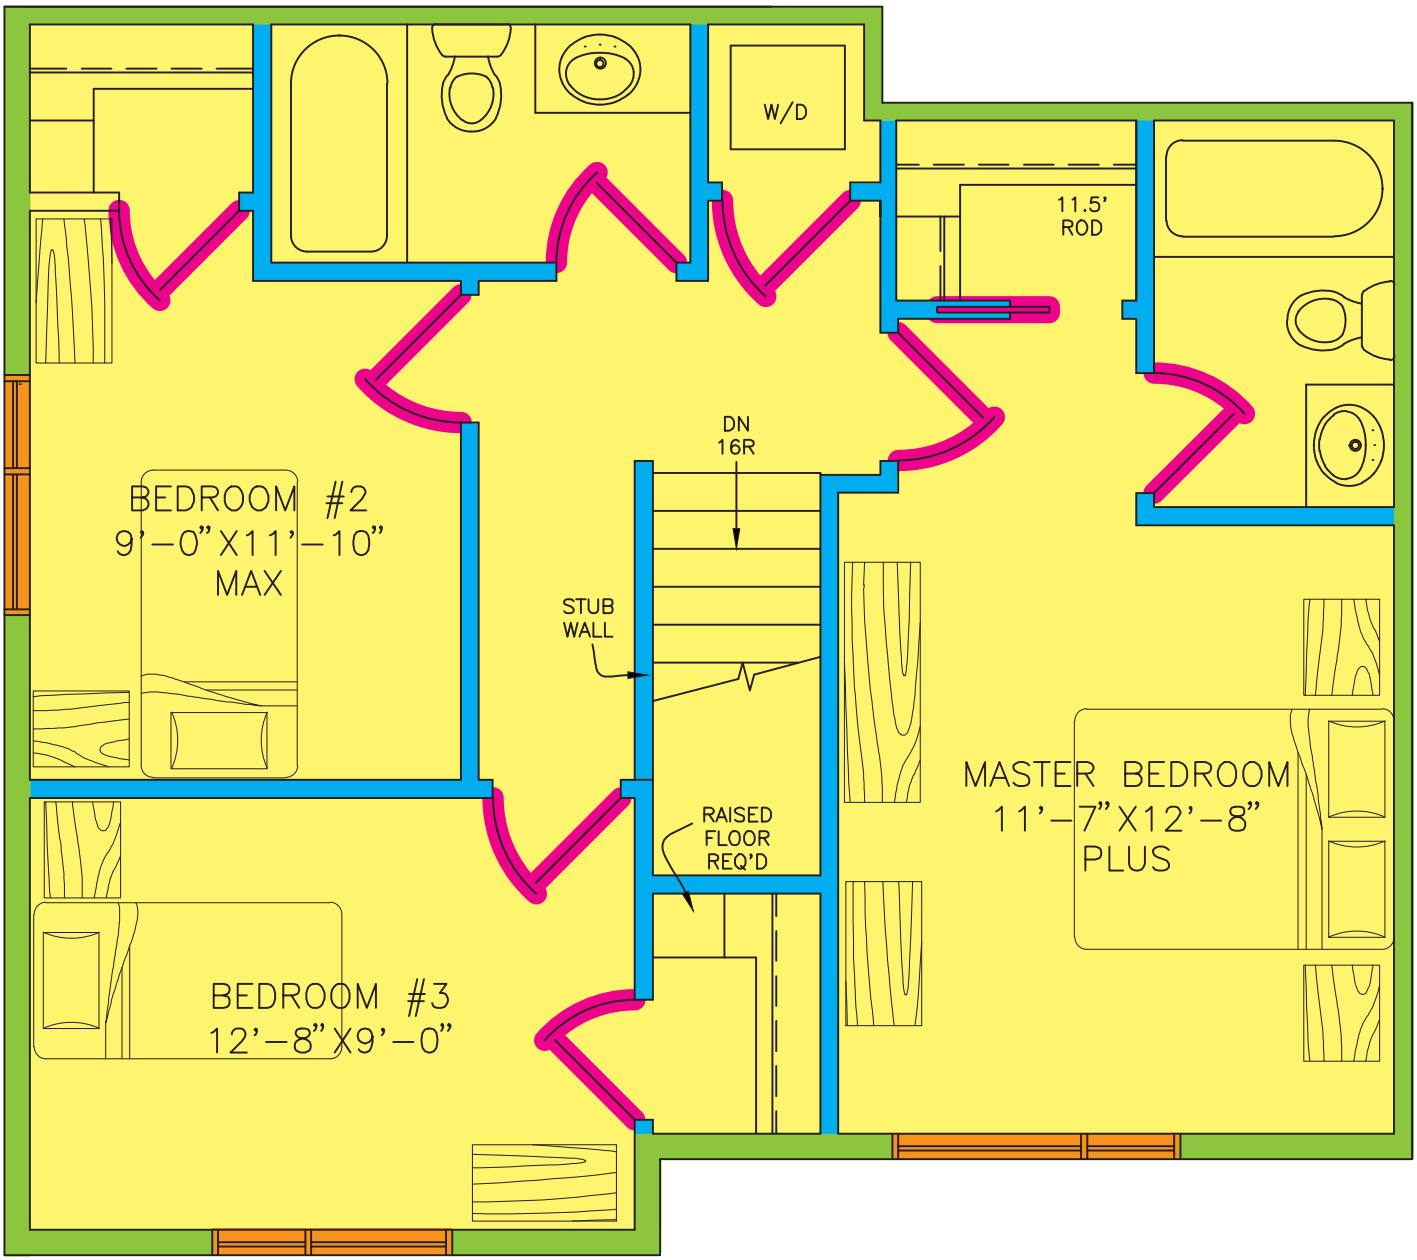

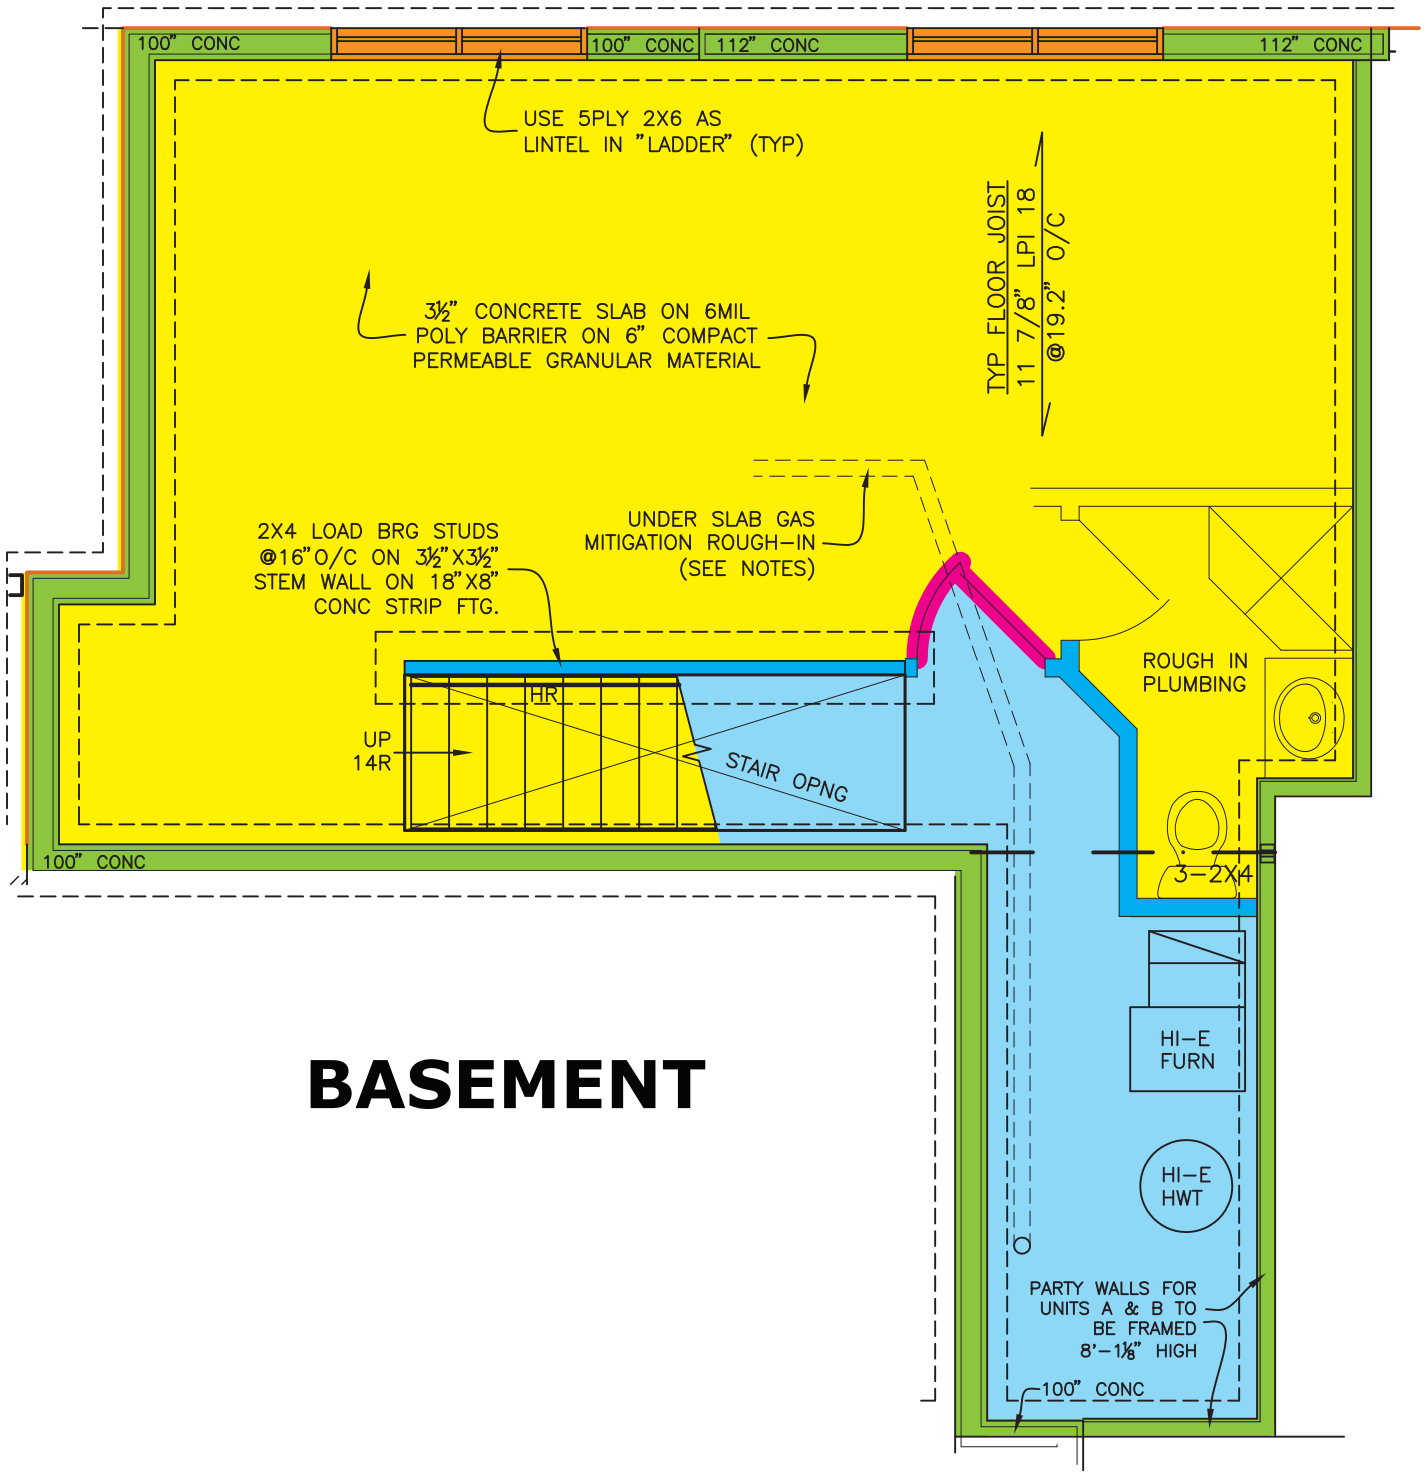
100" CONC
100" CONC
112" CONC
112" CONC
USE 5PLY 2X6 AS LINTEL IN "LADDER" (TYP)
TYP FLOOR JOIST 11 7/8" LPI 18 @19.2" O/C
3½" CONCRETE SLAB ON 6MIL POLY BARRIER ON 6" COMPACT PERMEABLE GRANULAR MATERIAL
UNDER SLAB GAS MITIGATION ROUGH-IN (SEE NOTES)
2X4 LOAD BRG STUDS @16" O/C ON 3½"X3½" STEM WALL ON 18"X8" CONC STRIP FTG.
HR
UP 14R
STAIR OPNG
ROUGH IN PLUMBING
100" CONC
3-2X4
HI-E FURN
HI-E HWT
PARTY WALLS FOR UNITS A & B TO BE FRAMED 8'-1⅛" HIGH
100" CONC

BASEMENT